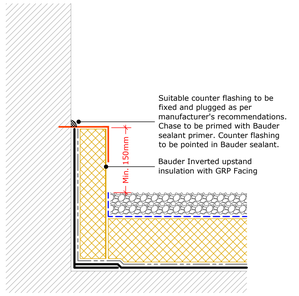

Insulated Upstand
(Drg.No: D0701-00I_201-001)

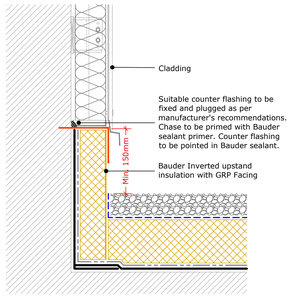

Insulated Upstand to Vertical Cladding
(Drg.No: D0701-00I_201-002)

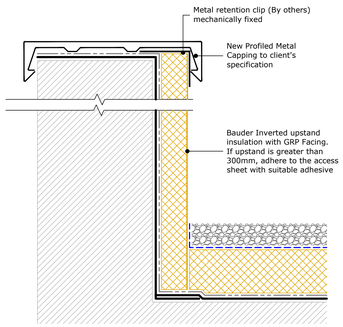

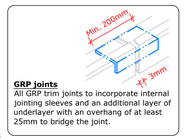

Insulated Upstand to Parapet - Metal Capping
(Drg.No: D0701-00I_203-001)

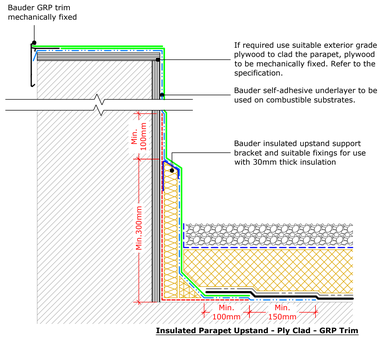

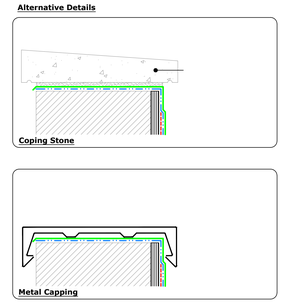

PIR Insulated Upstand to Parapet
(Drg.No: D0701-00I_203-002)

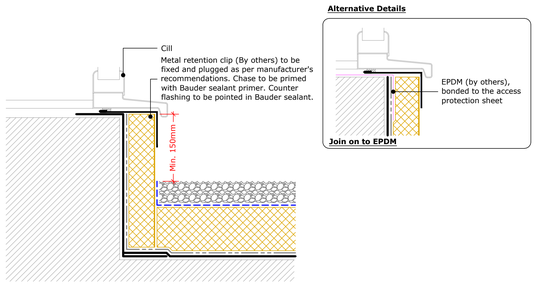

Insulated Upstand to Raised Cills
(Drg.No: D0701-00I_201-003)

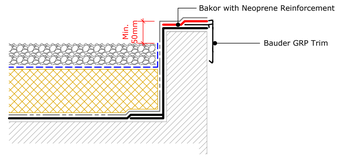

Perimeter Kerb
(Drg.No: D0701-00I_002-001)

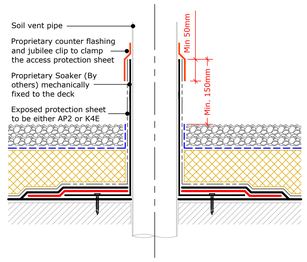

Upstand - Soil Vent Pipe
(Drg.No: D0701-00I_007-001)

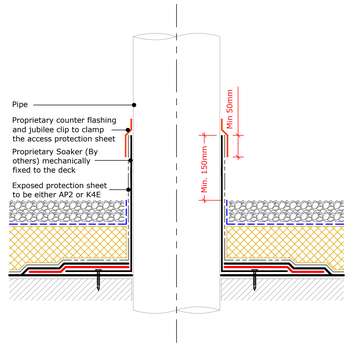

Upstand to Cold Pipe
(Drg.No: D0701-00I_007-003)

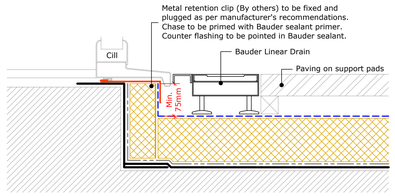

Linear Drain to Door Cill

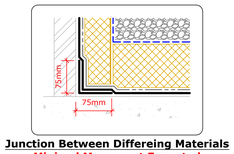

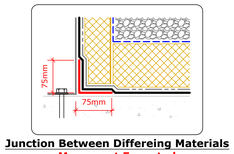

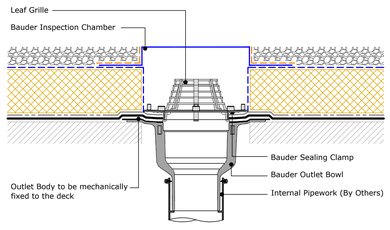

Bauder Outlet - Hotmelt Compact
(Drg.No: D0701-00I_006-001)

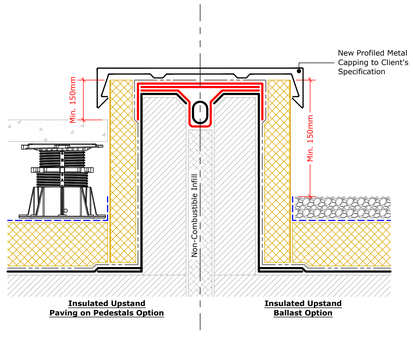

Twin Kerb Expansion Joint
(Drg.No: D0701-00I_004-004)

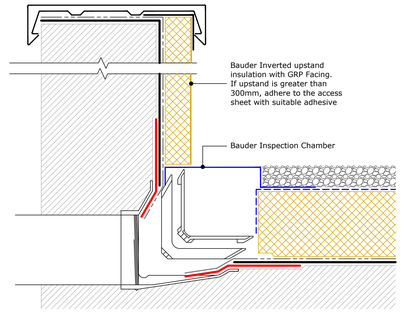

Insulated Upstand - Two-Way outlet (By others)
(Drg.No: D0701-00I_206-003)

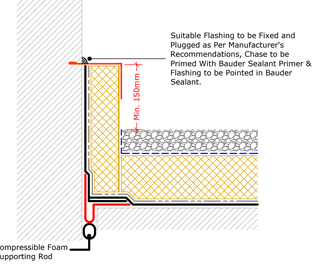

Expansion Joint to Insulated Upstand
(Drg.No: D0701-00I_004-001)

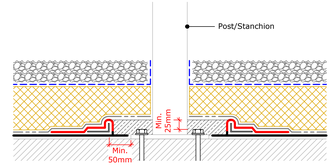

Pitch Pocket
(Drg.No: D0701-00I_007-002)

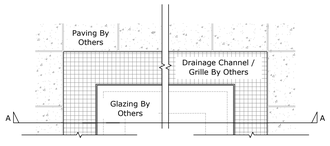

Plan View
(Scale 1:10)

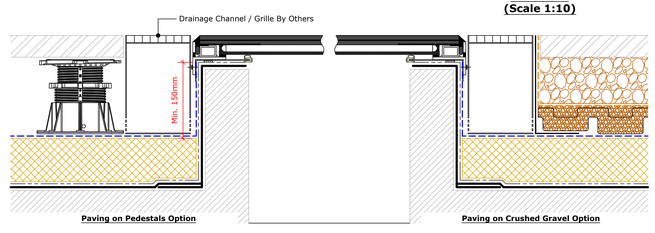

Walk On Glazing
(Section A-A)
(Drg.No: D0701-00I_009-003)

Key

- Ballast
- Bauder Vapour Permeable Membrane
- Bauder Inverted Insulation
- Bauder Filter Fleece
- Bauder Access Protection Mat
- Bauder Bakor Hotmelt Membrane Incorporating **Polyester** Reinforcement
- Bauder Bakor Hotmelt Membrane Incorporating **Neoprene** Reinforcement
- Lead
- Bauder Capping Sheet
- Bauder Underlayer
- Bauder Vapour Barrier
- Deck / Substrate

IMPORTANT NOTES:
1. This detail is suitable for the following Bauder Systems: **Bauder Hotmelt**
2. **This Drawing Shows Alternative Options. For the Correct Solution to be Used, Refer to the Project Specific Specification.**
3. Do not scale to ascertain dimensions.
4. All dimensions to be checked and verified on site prior to commencement of work.
5. This drawing is to be read in conjunction with the specification and associated drawings.
6. This detail is a guideline only, representing typical detailing conditions and illustrate the correct application of the above Bauder System. It may be necessary to modify this detail to suit specific project design constraints and conditions.
7. Refer to the Bauder Specification for the product description and method of application. For clarity the method of attachment has not been shown.
8. Provision should be made by the installer for mechanically fixing the top loading edge of all upstand details in excess of 250mm in height using approriate fasteners.

Rev	Date	Description	Drawn By
--	--	----------	--

BAUDER

UK OFFICE
Bauder Limited
70 Landseer Road, Ipswich, Suffolk IP3 0DH, England.
Tel: +44 (0)1473 257671
Fax: +44 (0)1473 230761
Email: technical@bauder.co.uk
bauder.co.uk

IRELAND OFFICE
Bauder Limited
O'Duffy Centre, Cross Lane, Carrickmacross, Co. Monaghan, Ireland.
Tel: +353 (0)42 9692 333
Fax: +353 (0)42 9692 839
Email: technical@bauder.ie
bauder.ie

HOTMELT TYPICAL DETAILS (Insulated Upstands)

Scale:	Drawing Number	Rev:
1:5 @ A0	D0701-00I_200-001	-

Drawn By:	Checked By:	Approved By:	Date:
PH			-

© Copyright: This drawing is subject to copyright. No part of this document may be reproduced in any form, without the prior consent of BAUDER LTD.